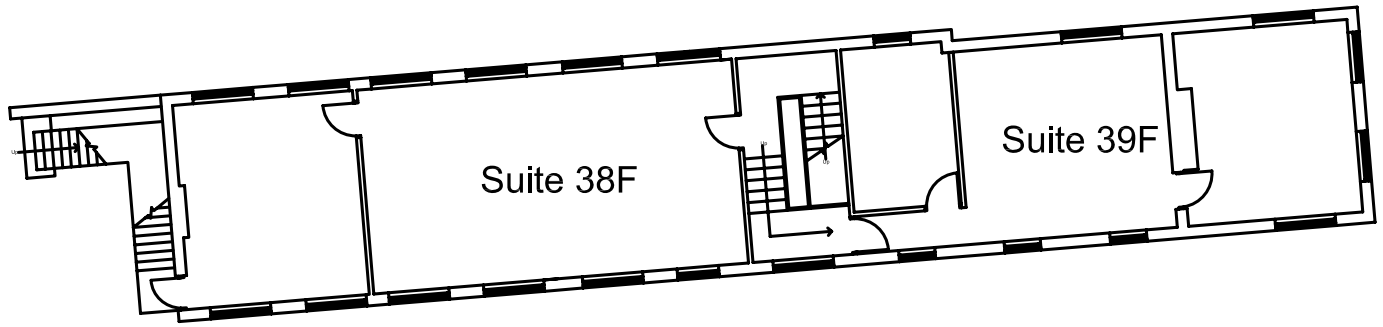

Swan House First Floor

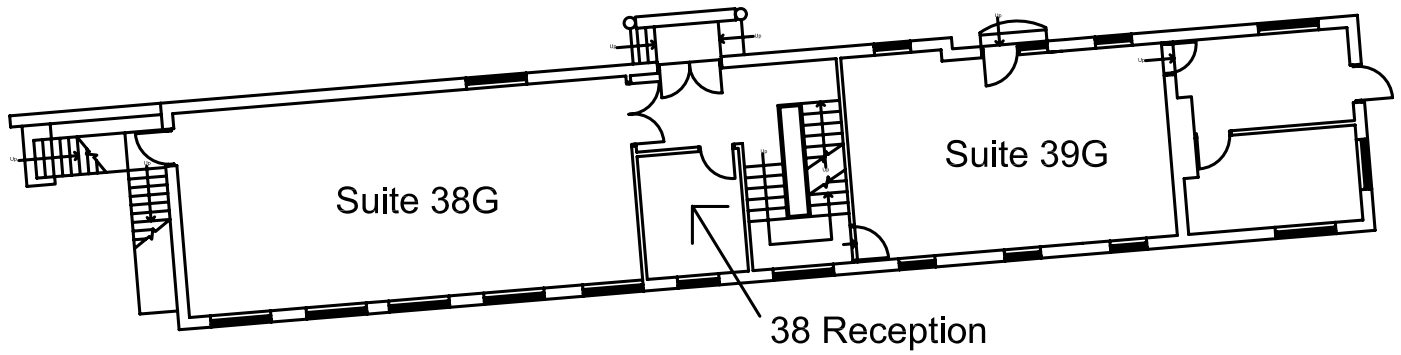

Swan House Ground Floor

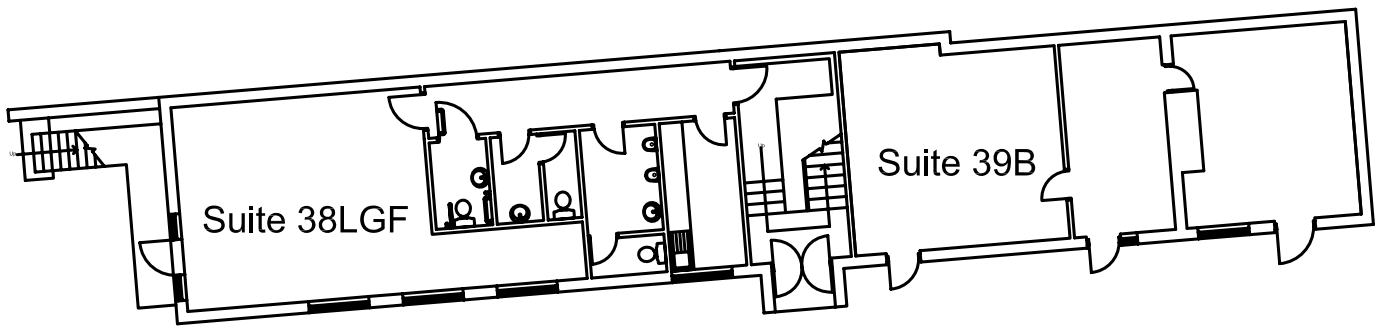

Swan House Lower Ground Floor

TITLE: Swanhouse	DRAWN BY: SJL	DRAWING NUMBER: 020/01BM-E05	REV:	URPS Urban & Regional Property Services Ltd
SITE: Bond's Mill Estate Stonehouse	DATE: Feb 2013	This drawing is for indicative purposes only. All measurements should be checked on site.		
	SCALE: 1:200 @ A3			

The Manor,
Boddington,
Cheltenham,
Glos. GL51 0TJ
Tel (01242) 680694
Fax (01242) 682419